This drawing is the copyright of DSC Consultants and may not be copied or reproduced without permission. Do not scale from this drawing.

Dimensions for fixed items to be checked on site prior to manufacture.

KEY

- New access road & parking
- Additional parking and road widening
- Dedicated pedestrian access
- Vehicle hardstanding
- Controlled access gate
- SH Speed humps
- Extent of existing access road
- Lighting bollards
- CCTV camera

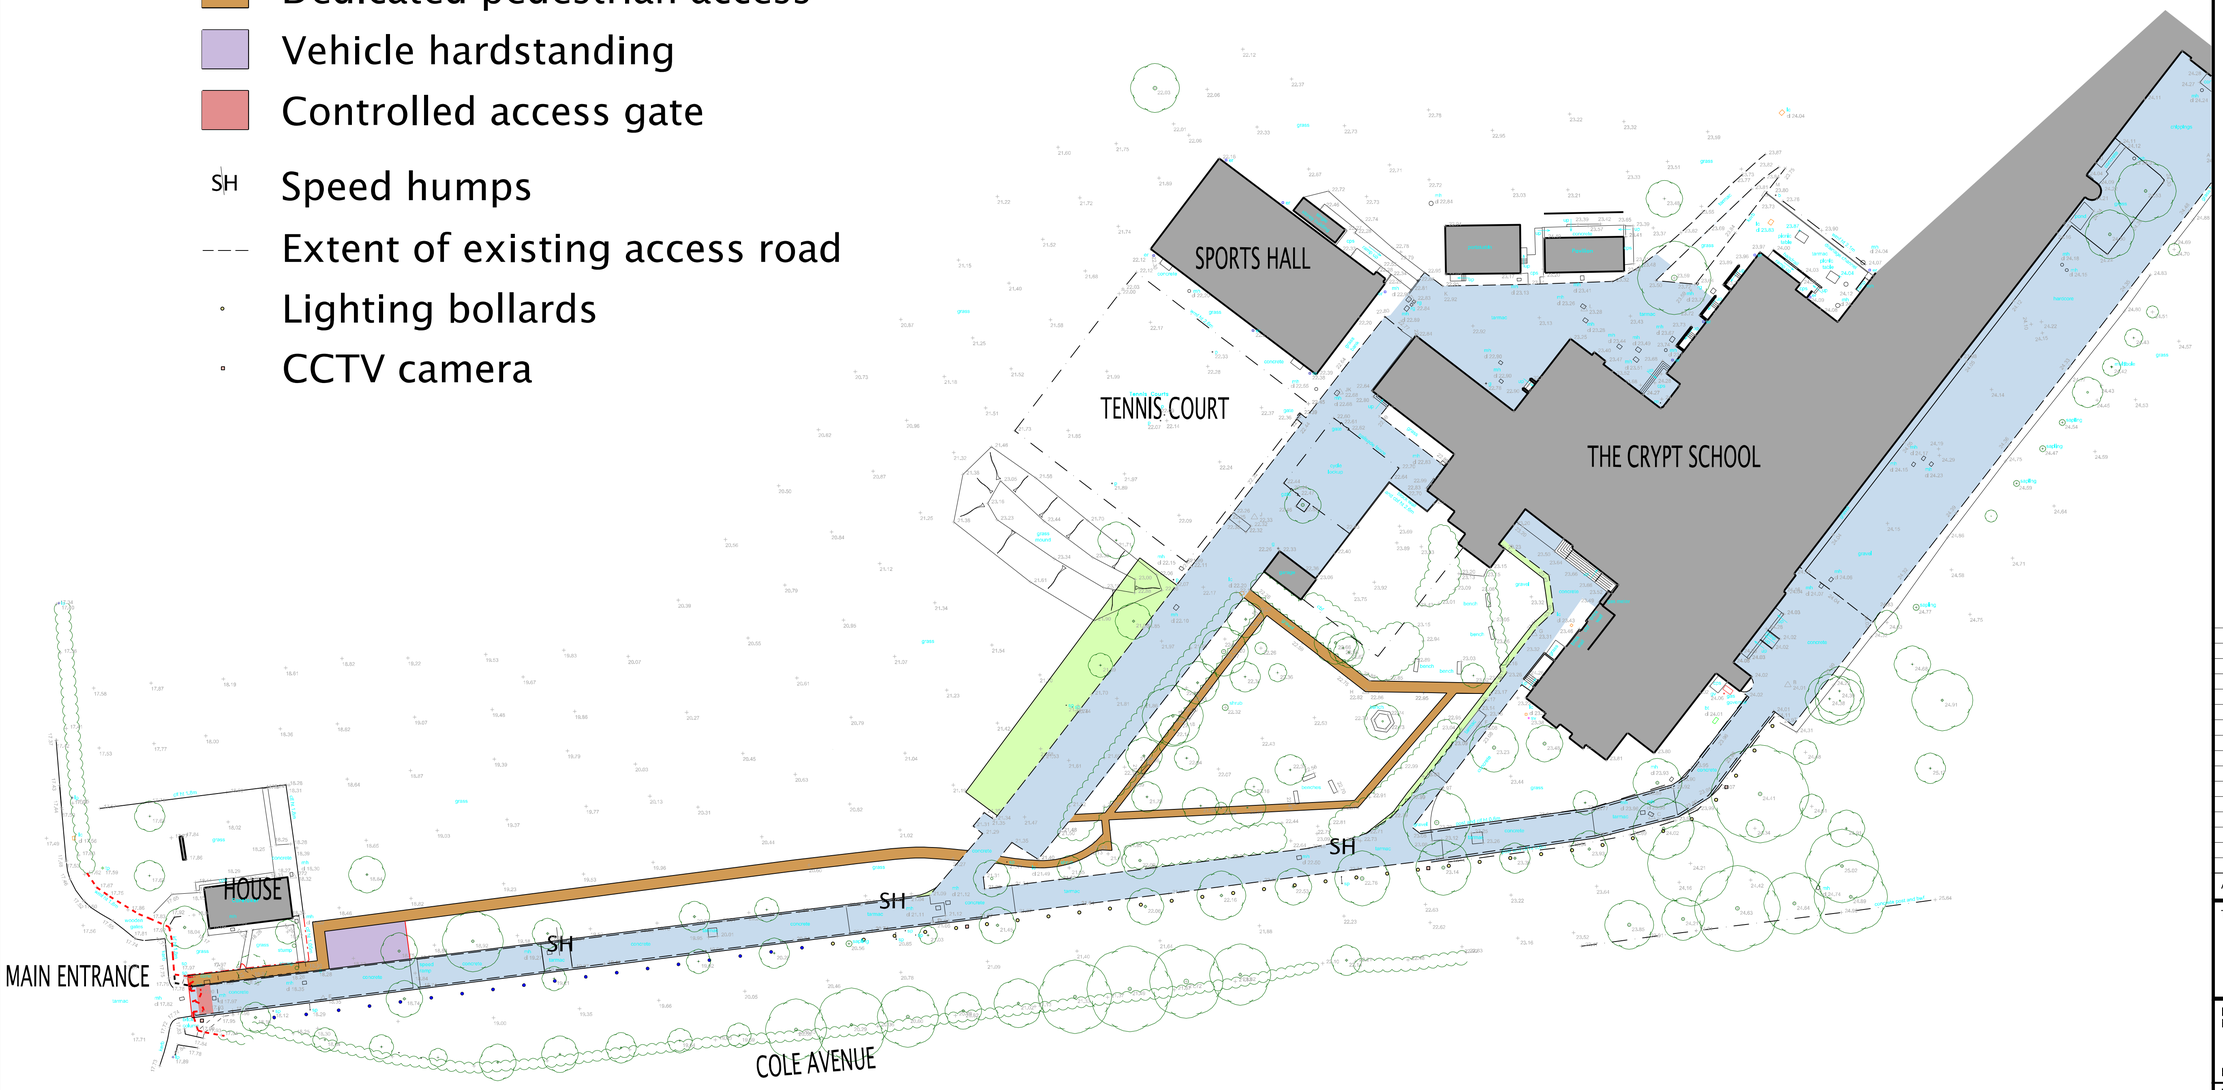

AMENDMENTS

THE CRYPT SCHOOL

RE SURFACING OF ACCESS ROAD AND NEW PAVING PARKING AREAS

PROPOSED SITE PLAN

JOB NUMBER	335
SCALE	1:500 @ A1
STATUS	PRELIMINARY
DATE	JULY 2011
DRAWN BY	MB

drawing no.

AL 1/1

DSC CONSULTANTS
ARCHITECTURE & SURVEYING
47 BRUNSWICK ROAD
GLOUCESTER GL1 1JS
TEL 01452-300555
FAX 01452-308666
E-MAIL mail@dscconsultants.co.uk

client